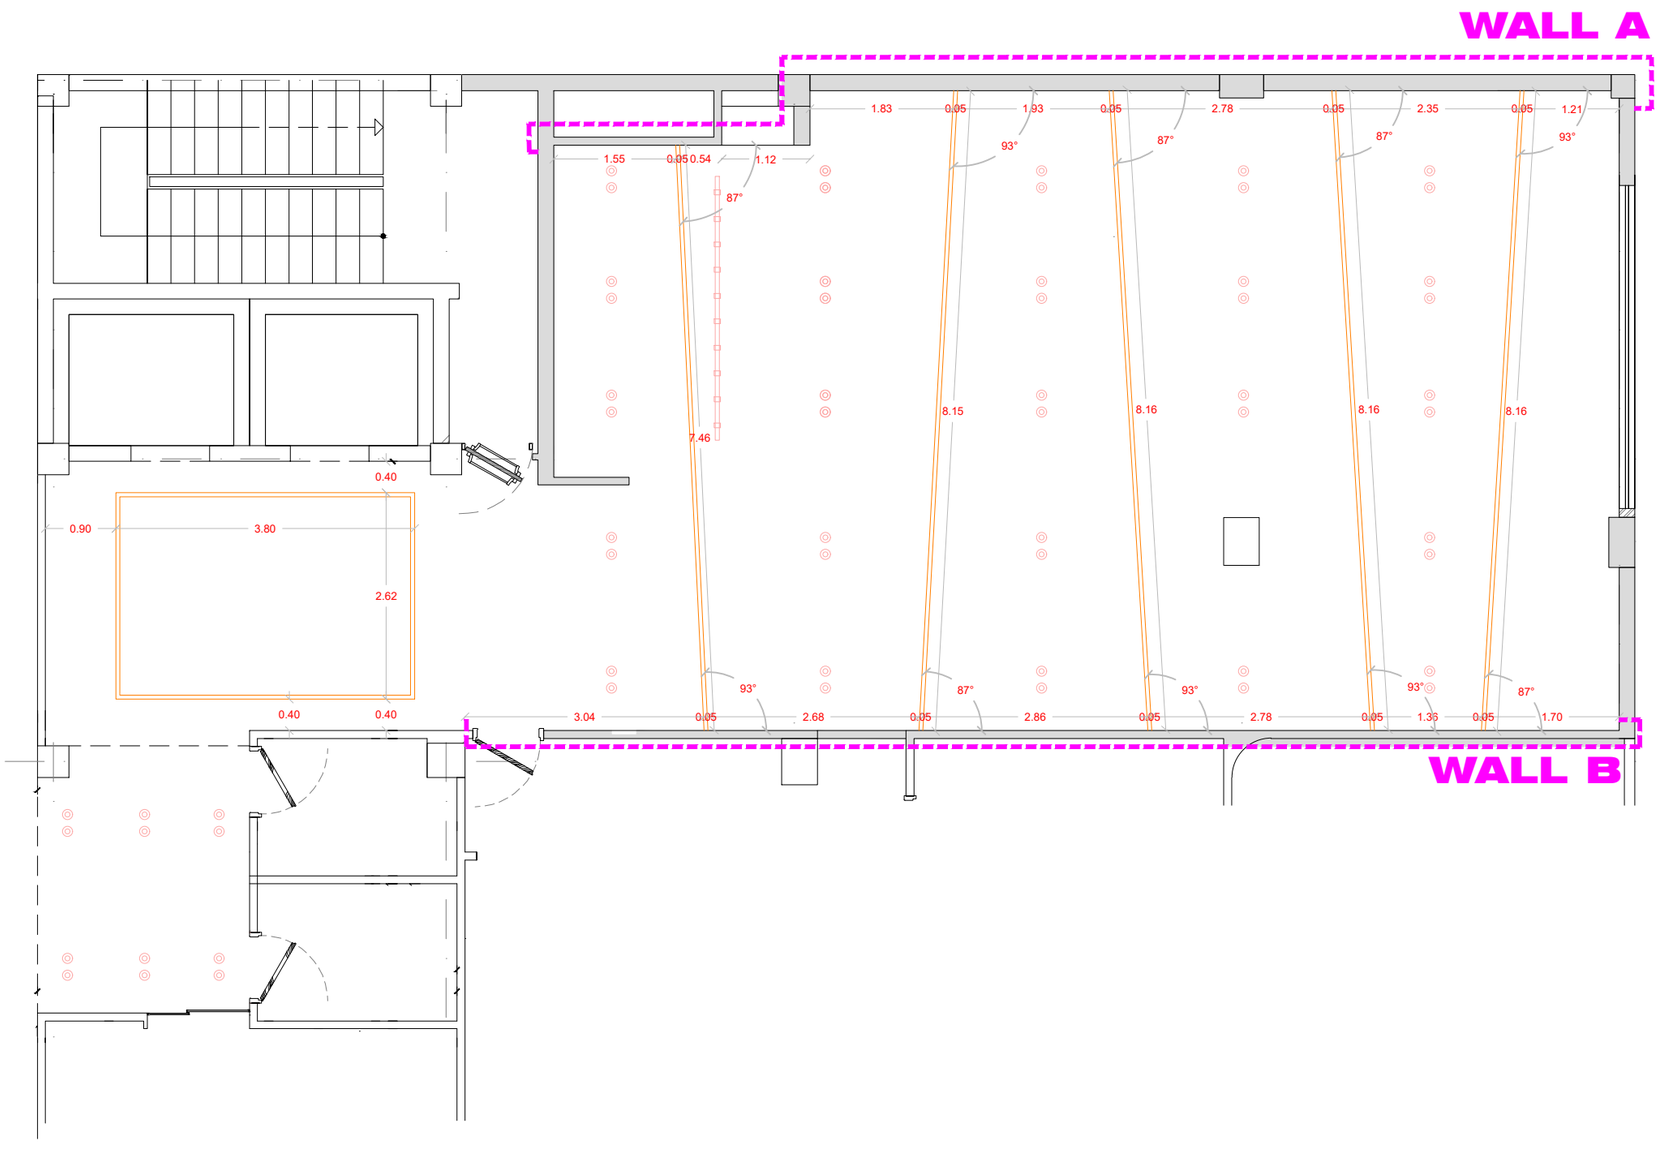

CEILING LIHTING PLAN

SC. 1:100